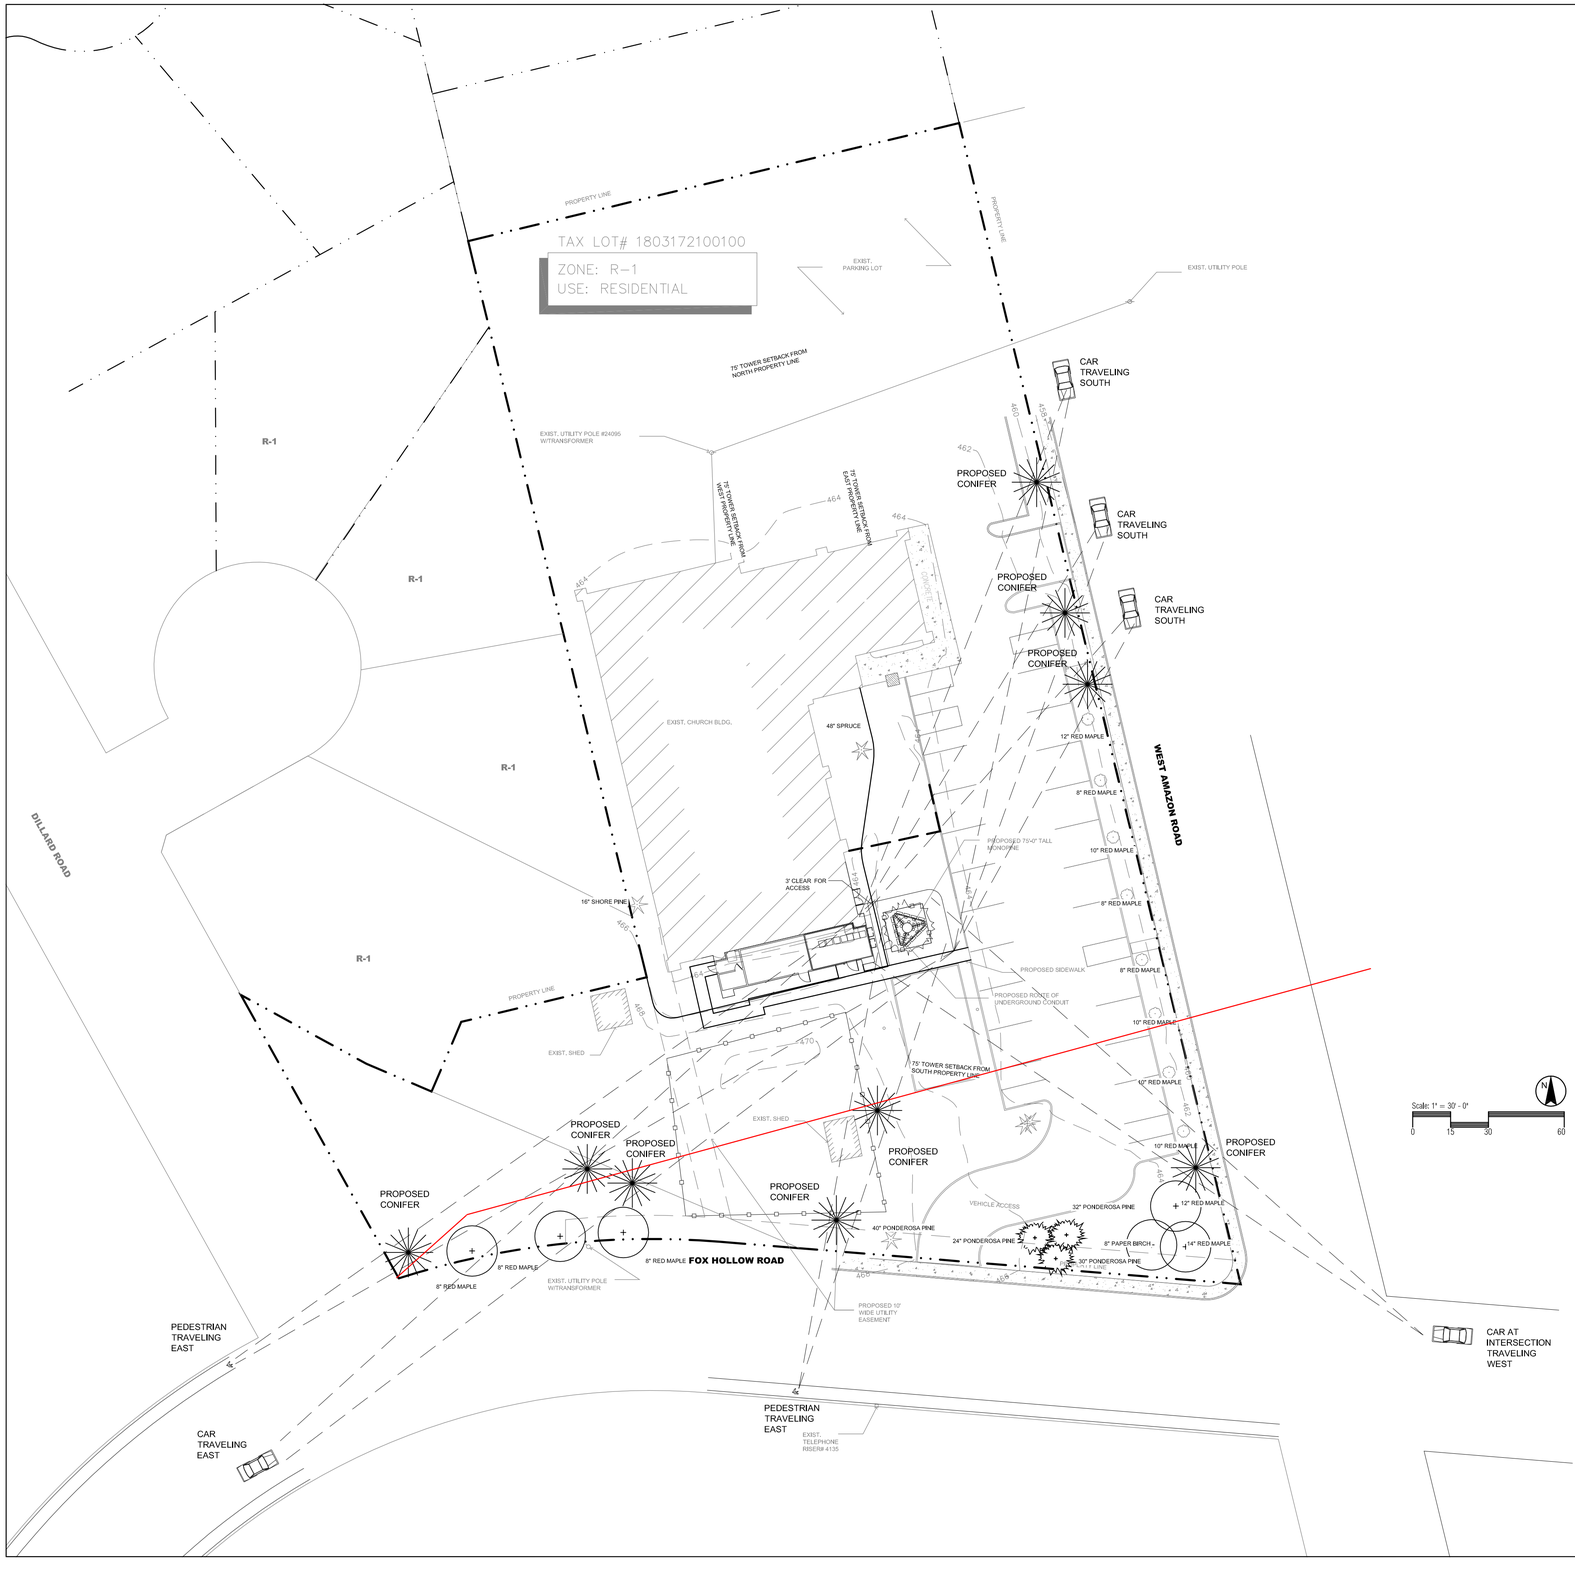

LEGEND

PROPOSED TREES, SHRUBS, AND GRASSES AND PERENNIALS

EXISTING CONIFEROUS TREE TO REMAIN

EXISTING DECIDUOUS TREE TO REMAIN

PROPOSED CONIFER
15 - 20 FEET TALL AT TIME OF PLANTING

VIEW CORRIDOR

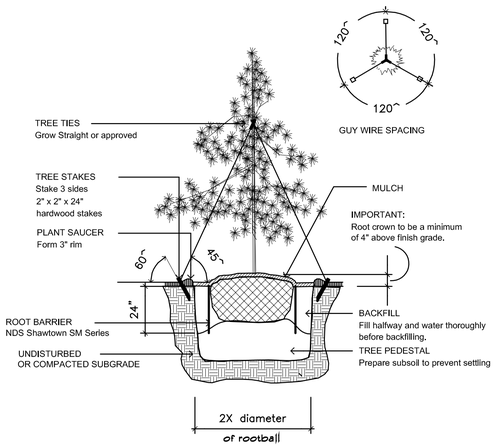

NOTE:
REMOVE TREE TIES AT ONE YEAR WARRANTEE.

CONIFEROUS TREE PLANTING DETAIL

N.T.S.

Technology Associates

SAN DIEGO MARKET OFFICE
5333 MISSION CENTER RD, STE 220
SAN DIEGO, CA 92108

at&t
Your world. Delivered.

SCHIRMER SATRE GROUP
375 West 4th, Suite 201, Eugene OR 97401
Phone: 541.686.4540 Fax: 541.686.4577
www.schirmersatre.com

DATE:	5.8.15
DRAWN BY:	ces
CHECKED BY:	ces

REVISIONS

REV.:	DATE:	DESCRIPTION:	BY:

SITE
EG46
FOX HOLLOW & AMAZON RD
4060 WEST AMAZON RD.
EUGENE, OR 97405

SHEET TITLE
TREE PLANTING PLAN

SHEET NUMBER
L3.0